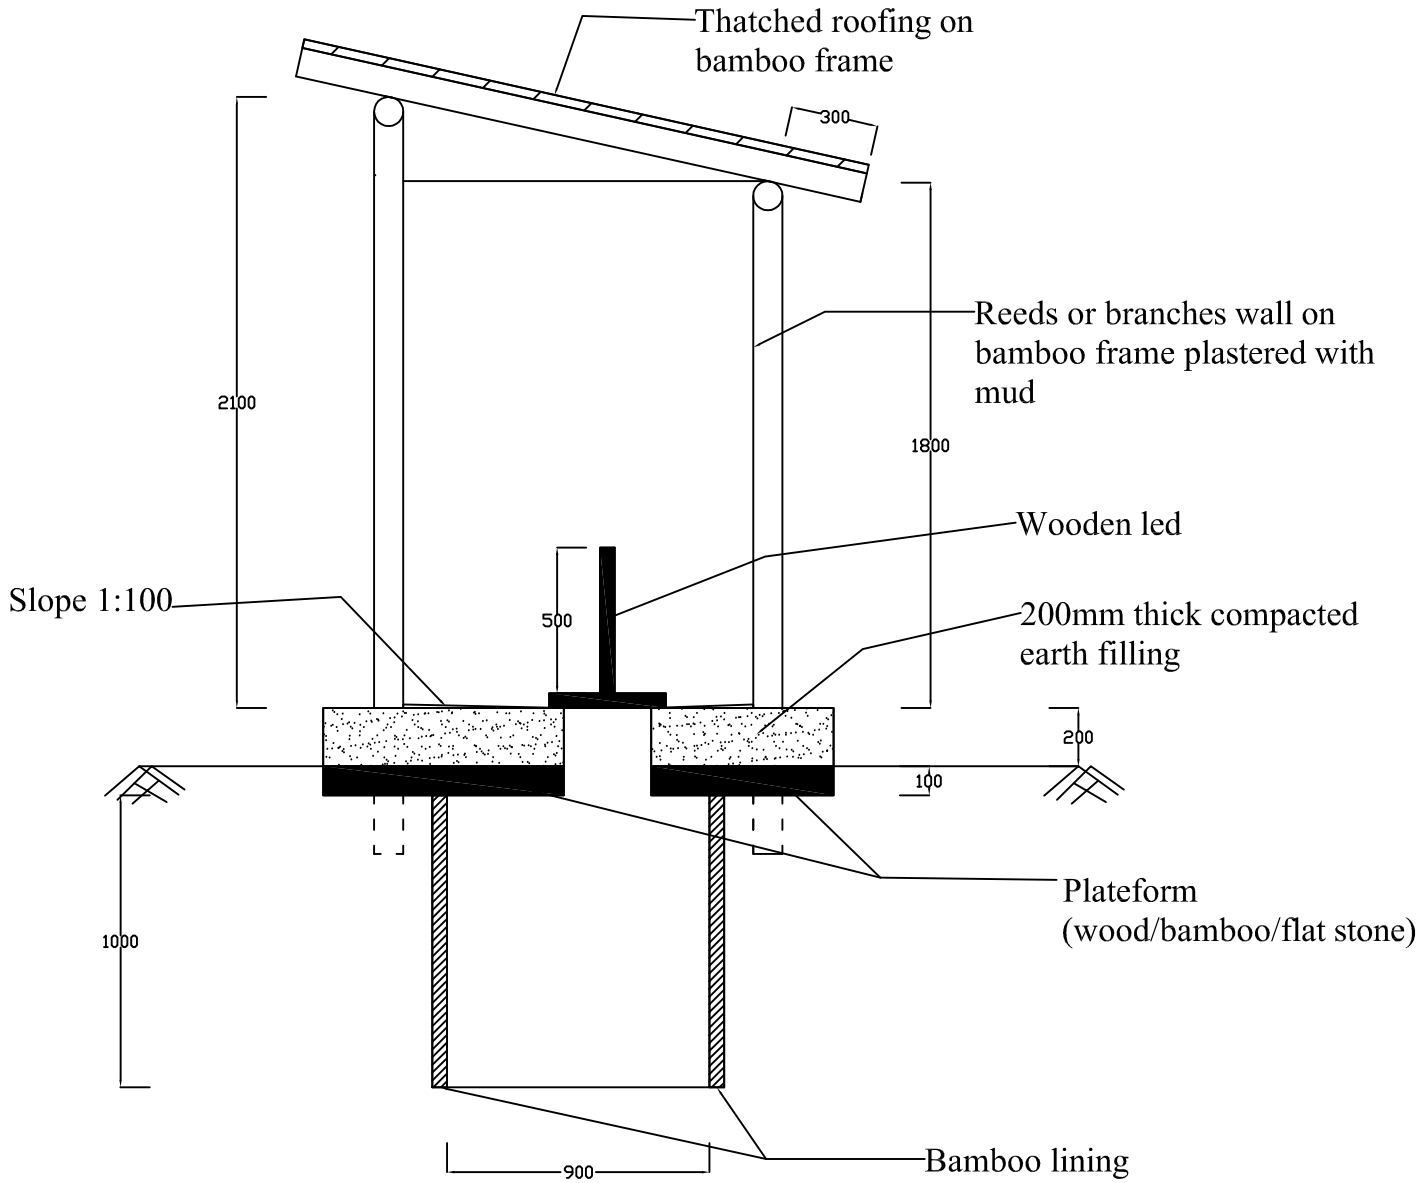

SECTION A-A

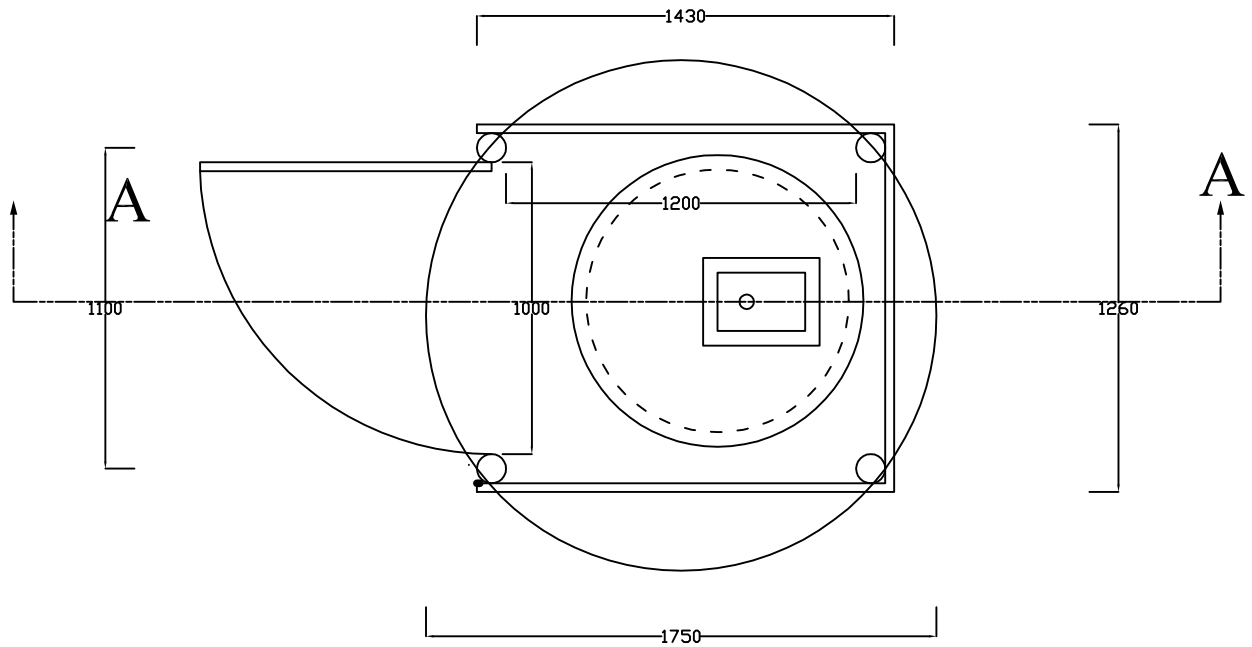

PLAN

All dimensions are in mm.

TYPE DESIGN	SUITABLE FOR		
Type :- Direct Pit Latrine Pit :- Bamboo lining Above PL :- Temporary Superstructure	Rural area (terai/hill)	Department of Water Supply & Sewerage Environmental Sanitation and Disaster Management Section Panipokhari, Kathmandu	DRW. NO. 1